


CONCEPTUAL PLANT PALETTE

- TREES**
- MULGA (ACACIA ANURA)
 - SISSOO TREE (DALBERGIA SISSOO)
 - TEXAS EBONY (EBENOPSIS EBANO)
 - FOOTHILLS PALO VERDE (PARKINSONIA MICROPHYLLUM)
 - BLUE PALO VERDE (PARKINSONIA FLORIDUM)
 - DESERT MUSEUM PALO VERDE (PARKINSONIA HYBRID)
 - RED PUSH PISTACHE (PISTACIA CHINENSIS 'RED PUSH')
 - MASTIC TREE (PISTACIA LENTISCUS)
 - EVERGREEN ELM (ULMUS PARVIFOLIA)
 - HERITAGE LIVE OAK (QUERCUS VIRGINIANA 'HERITAGE')
 - NATIVE MESQUITE (PROSOPIA VELUTINA)
 - RIO SALADO MESQUITE (PROSOPIA SP. 'RIO SALADO')
- SHRUBS - 5 GAL. MIN.**
- BOUGAINVILLEA (BOUGAINVILLEA SPECIES)
 - DESERT BIRD OF PARADISE (CAESALPINIA SPECIES)
 - FAIRY DUSTER (CALLIANDRA SPECIES)
 - BRITTLEBUSH (ENCELIA PARINOSA)
 - CASSIA (CASSIA SPECIES)
 - EMU BUSH (EREMOPHILA SPECIES)
 - TEXAS SAGE (LEUCOPHYLLUM SPECIES)
 - DEERGRASS (MUHLENBERGIA SPECIES)
 - JOJOBA (SIMMONDSIA CHINENSIS)
 - BAJA RUELLIA (RUELLIA PENINSULARIS)
 - SALVIA (SALVIA SPECIES)
 - TEXAS MOUNTAIN LAUREL (SOPHORA SECUNDIFLORA)
 - ARIZONA YELLOW BELLS (TECOMA SPECIES)
 - ORANGE JUBILEE (TECOMA SPECIES)
- ACCENT PLANTS - 5 GAL. MIN.**
- AGAVE (AGAVE SPECIES)
 - ALOE (ALOE SPECIES)
 - DESERT SPOON (DASYLIRION WHEELERI)
 - HEDGEHOG CACTUS (ECHINOCEBUS ENGELMANNII)
 - BARREL CACTUS (PEROCACTUS NIZIZENII)
 - GIANT HESPERALOE (HESPERALOE FUNIFERA)
 - RED YUCCA (HESPERALOE PARVIFLORA)
 - FRICKLEY PEAR (OPUNTIA SPECIES)
 - LADY SLIPPER (PEDILANTHUS MACROCARPUS)
 - YUCCA (YUCCA SPECIES)
- GROUNDCOVER - 5 GAL. MIN.**
- DESERT CARPET ACACIA (ACACIA REDOLENS 'DESERT CARPET')
 - ASPARAGUS FERN (ASPARAGUS DENSIFLORUS)
 - DESERT HYBRID BROOM (BACCHARIS CENTENNIAL 'STARN')
 - LITTLE JOHN BOTTLEBRUSH (CALLISTEMON SPECIES)
 - VERBENA (GLANDULARIA SPECIES)
 - LANTANA (LANTANA SPECIES)
 - IRENE ROSEMARY (ROSMARINUS SPECIES)
- DECOMPOSED GRANITE**
- 3/4" MINUS - 2" DEPTH
 - EXPRESS BROWN COLOR
- TURF**
- 'MIDIRON' HYBRID BERMUDA SOD (OR HYDROSEED VAR. BLACKJACK)
- BOULDERS**
- SURFACE SELECT GRANITE BOULDERS




CONCEPTUAL MASTER PLAN

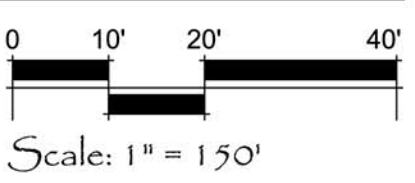

WHISPERING HILLS

PHOENIX, ARIZONA
JANUARY 10, 2014



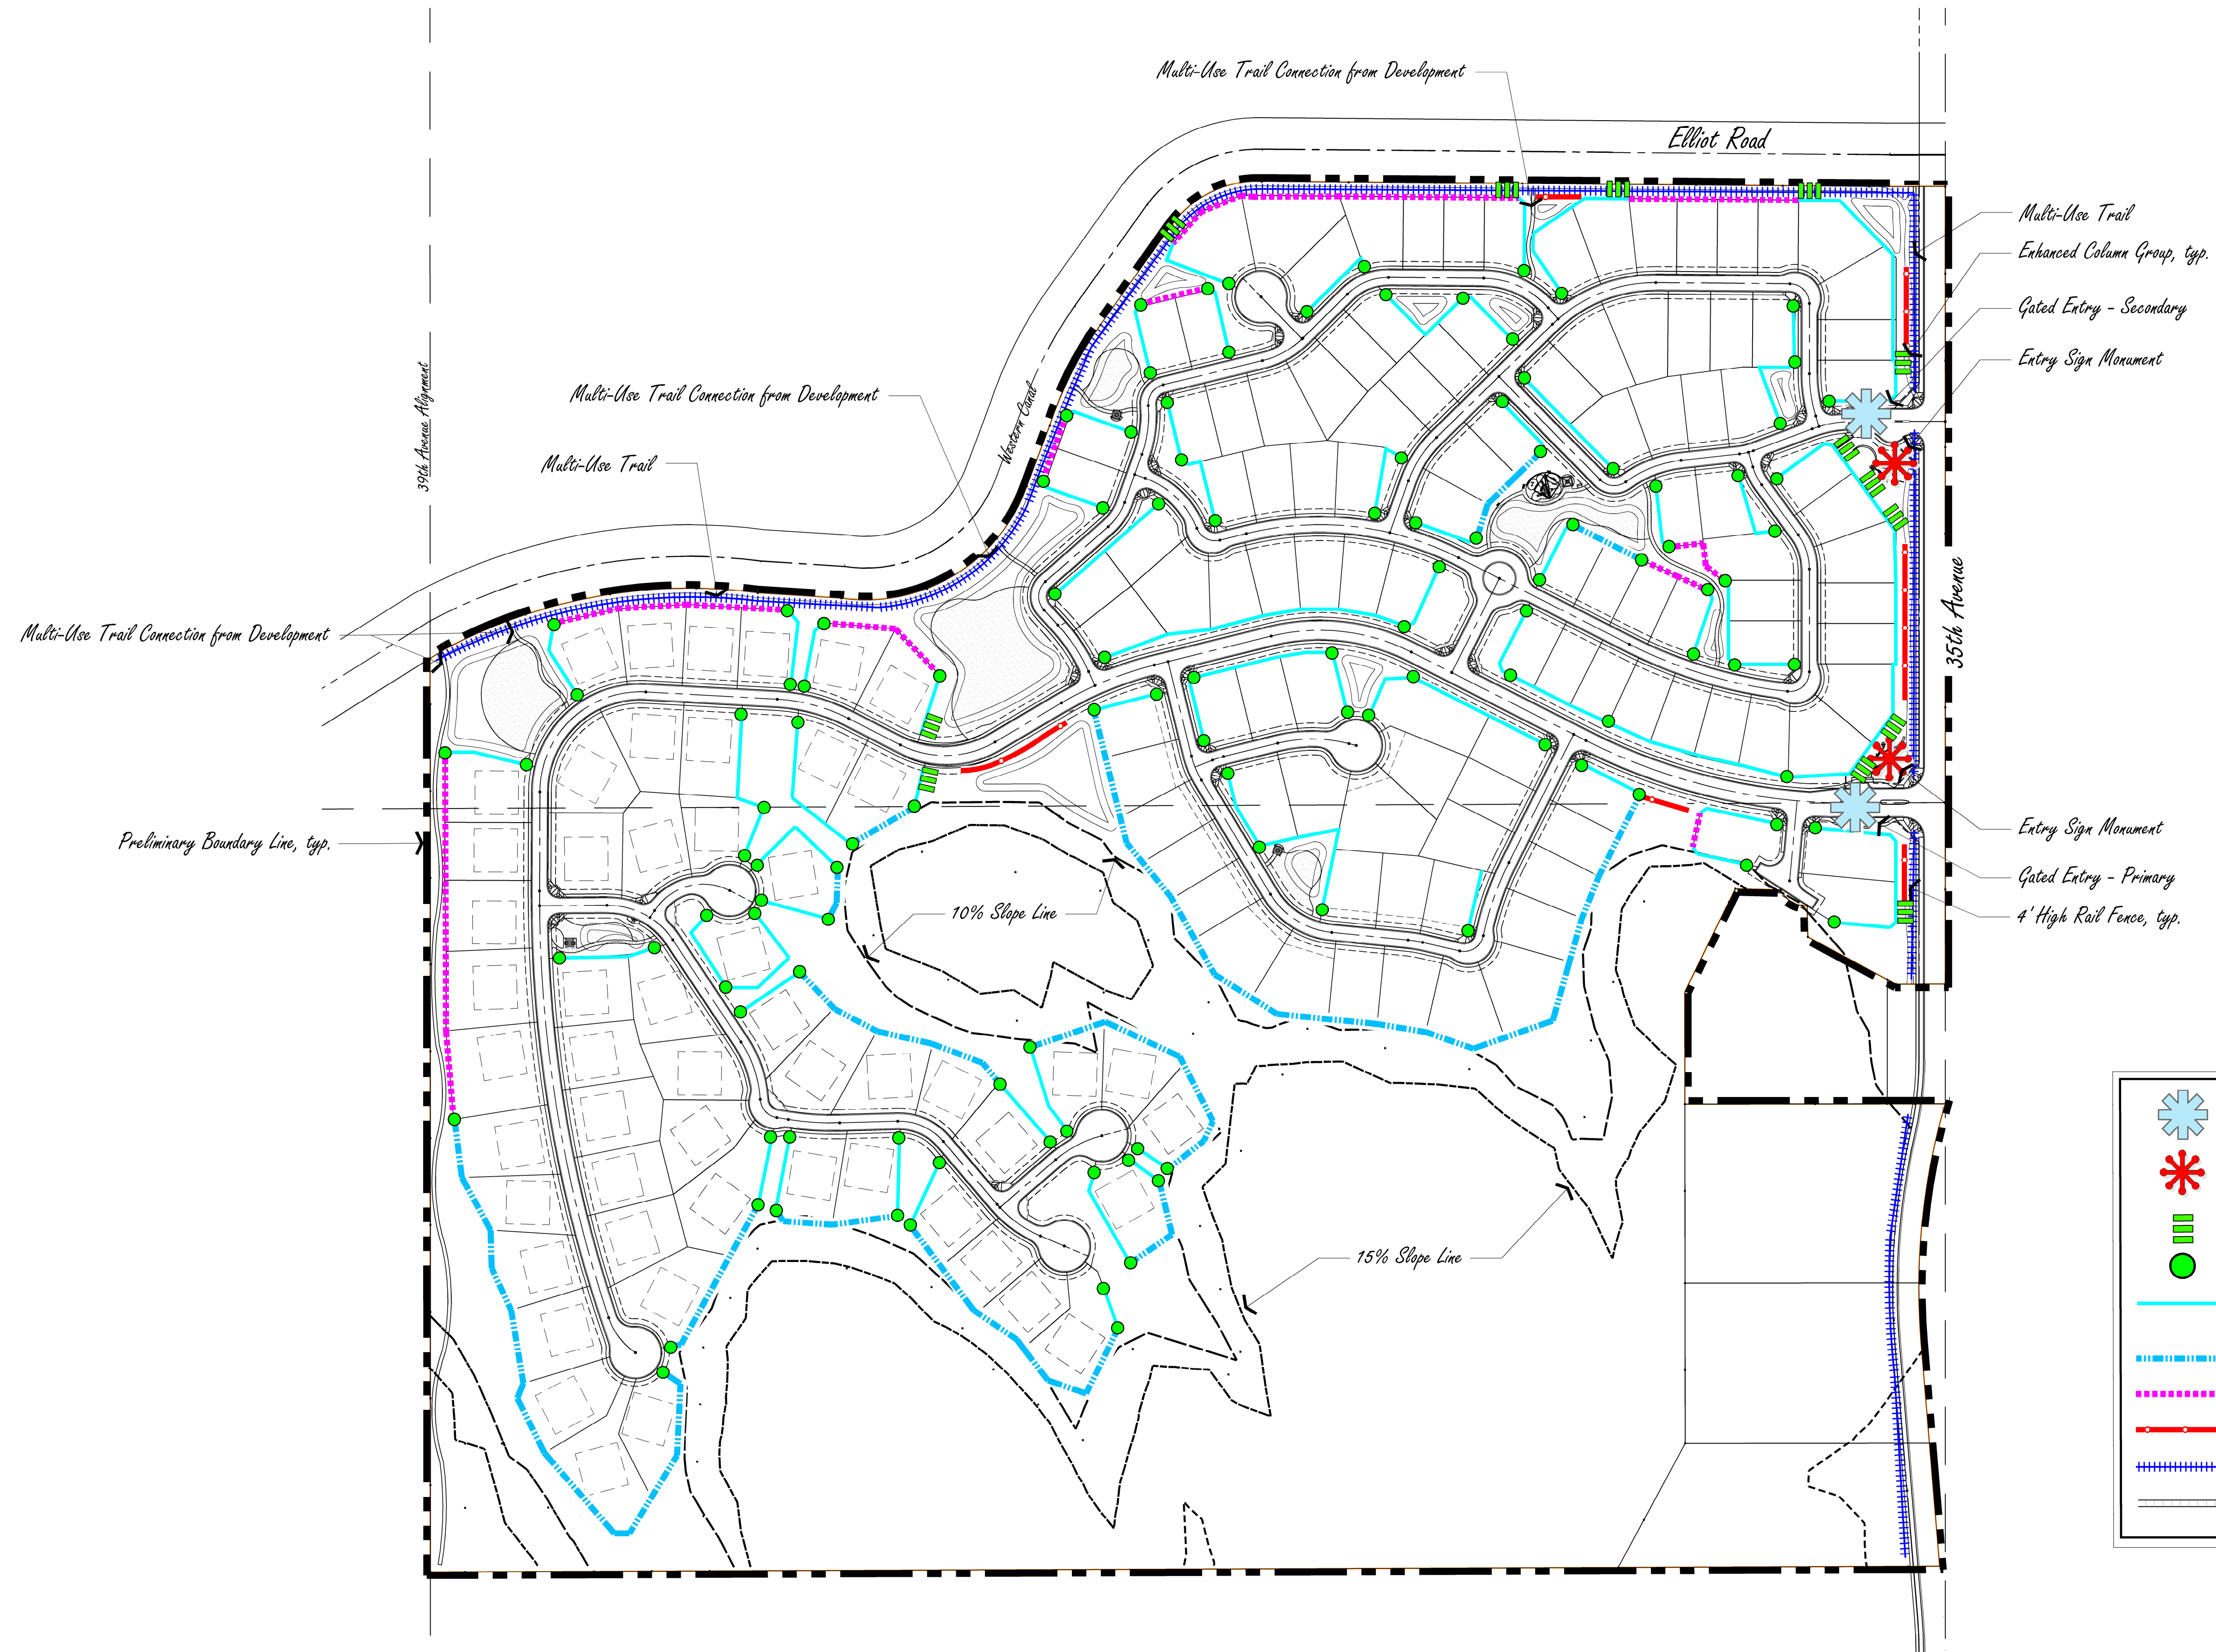

WALL MASTER PLAN LEGEND

	ENTRY GATE LOCATION- SEE SHEETS PL-3, PL-4, & PL-5
	ENTRY SIGN MONUMENT- SEE SHEETS PL-4 & PL-5
	PRIMARY THEME COLUMN- SEE SHEET PL-3
	SECONDARY THEME COLUMN- SEE SHEET PL-3
	PRIMARY THEME WALL- SEE SHEET PL-3 *wall includes 2' to 4' along 35th Ave.
	FULL VIEW WALL- SEE SHEET PL-3
	PARTIAL VIEW WALL- SEE SHEET PL-3
	4' HIGH RAIL WITH LOW COLUMNS- SEE SHEET PL-4
	8' WIDE STABILIZED DECOMPOSED GRANITE MULTI-USE TRAIL
	6' WIDE CONCRETE PATHWAY

CONCEPTUAL MASTER WALL PLAN

0 10' 20' 40'
Scale: 1" = 150'

WHISPERING HILLS


PHOENIX, ARIZONA
JANUARY 10, 2014

PL-2



MG Project No. 13-40
Contour Interval = 1'



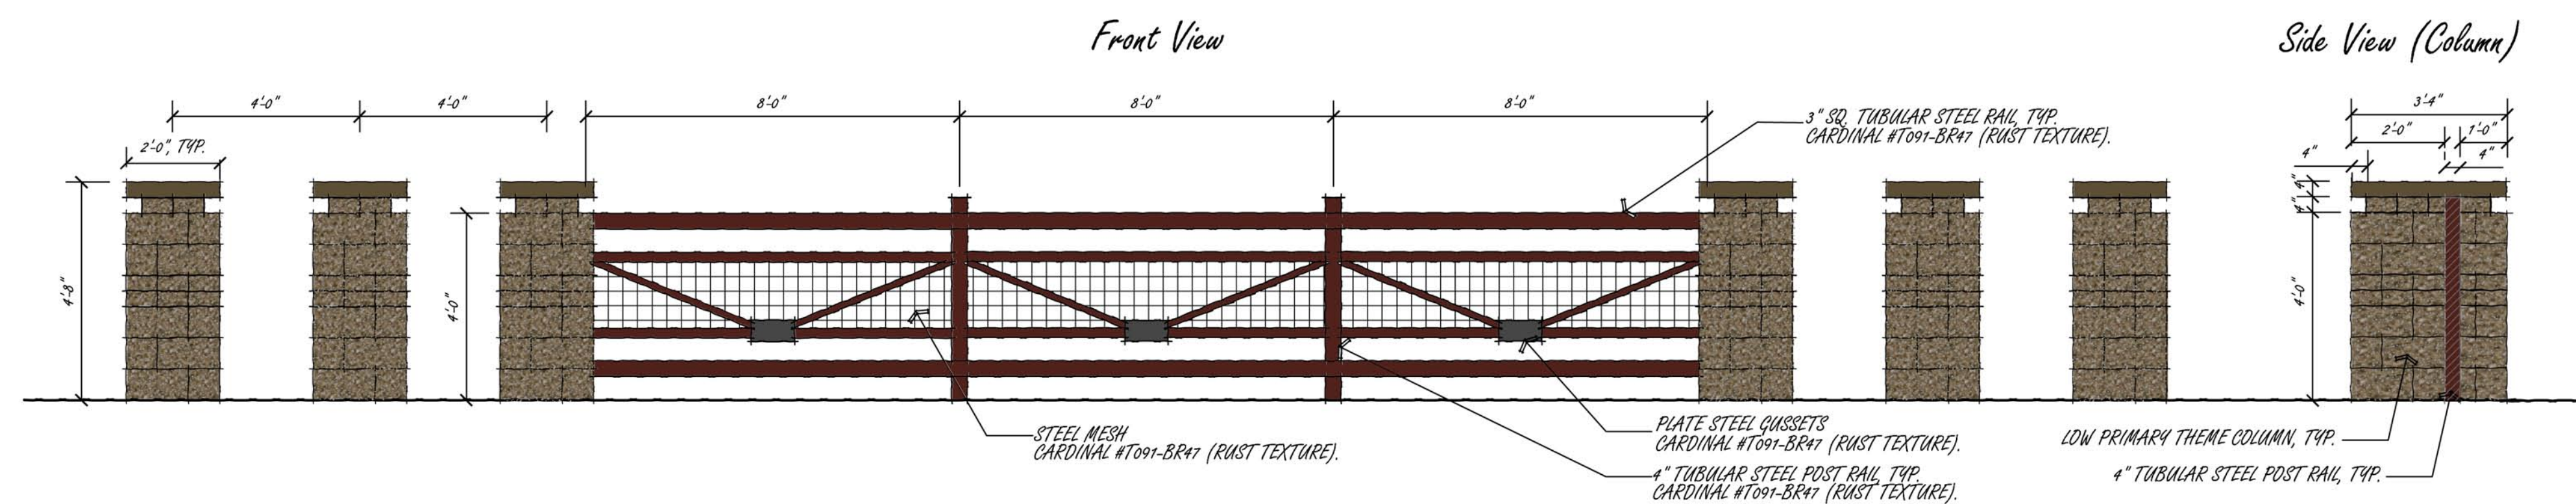


4' HIGH RAIL FENCE WITH LOW PRIMARY THEME COLUMNS



Front Elevation View



ENTRY MONUMENT CONCEPT

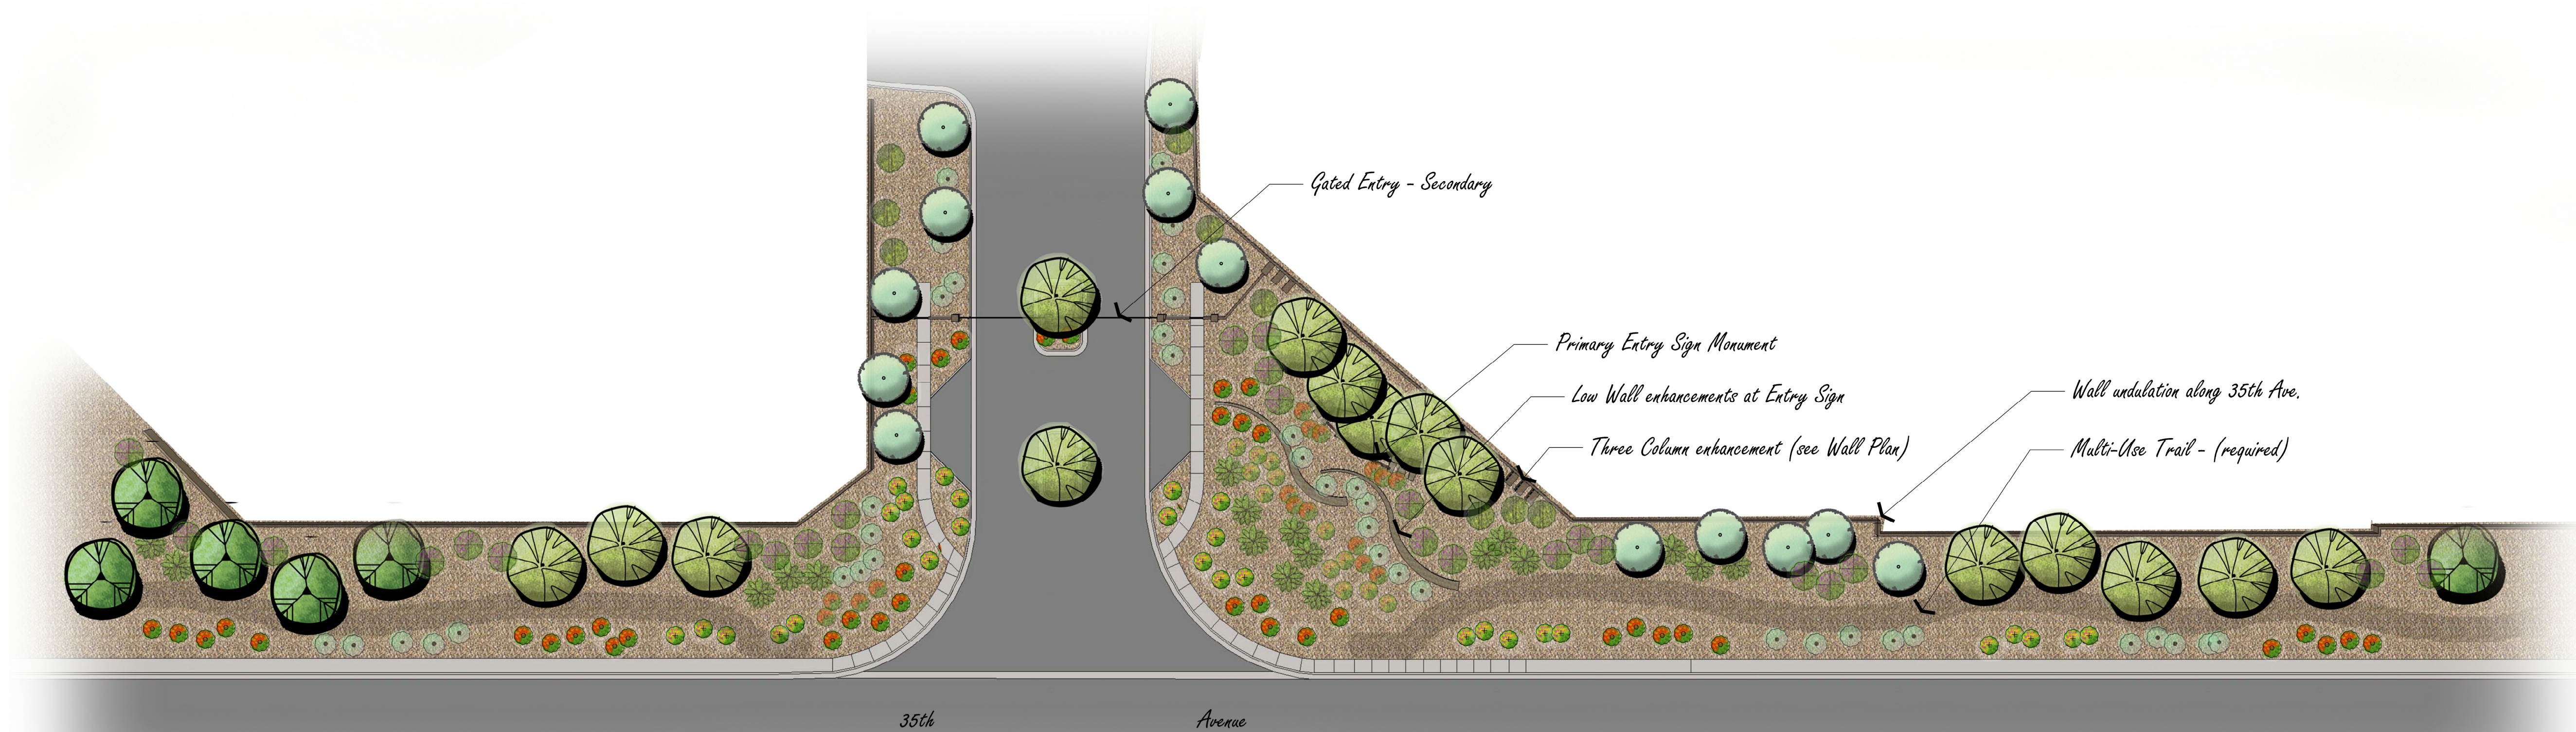


PLAN VIEW / PERSPECTIVE OF ENTRY WALLS


nts




CENTRAL AMENITY AREA ENLARGEMENT

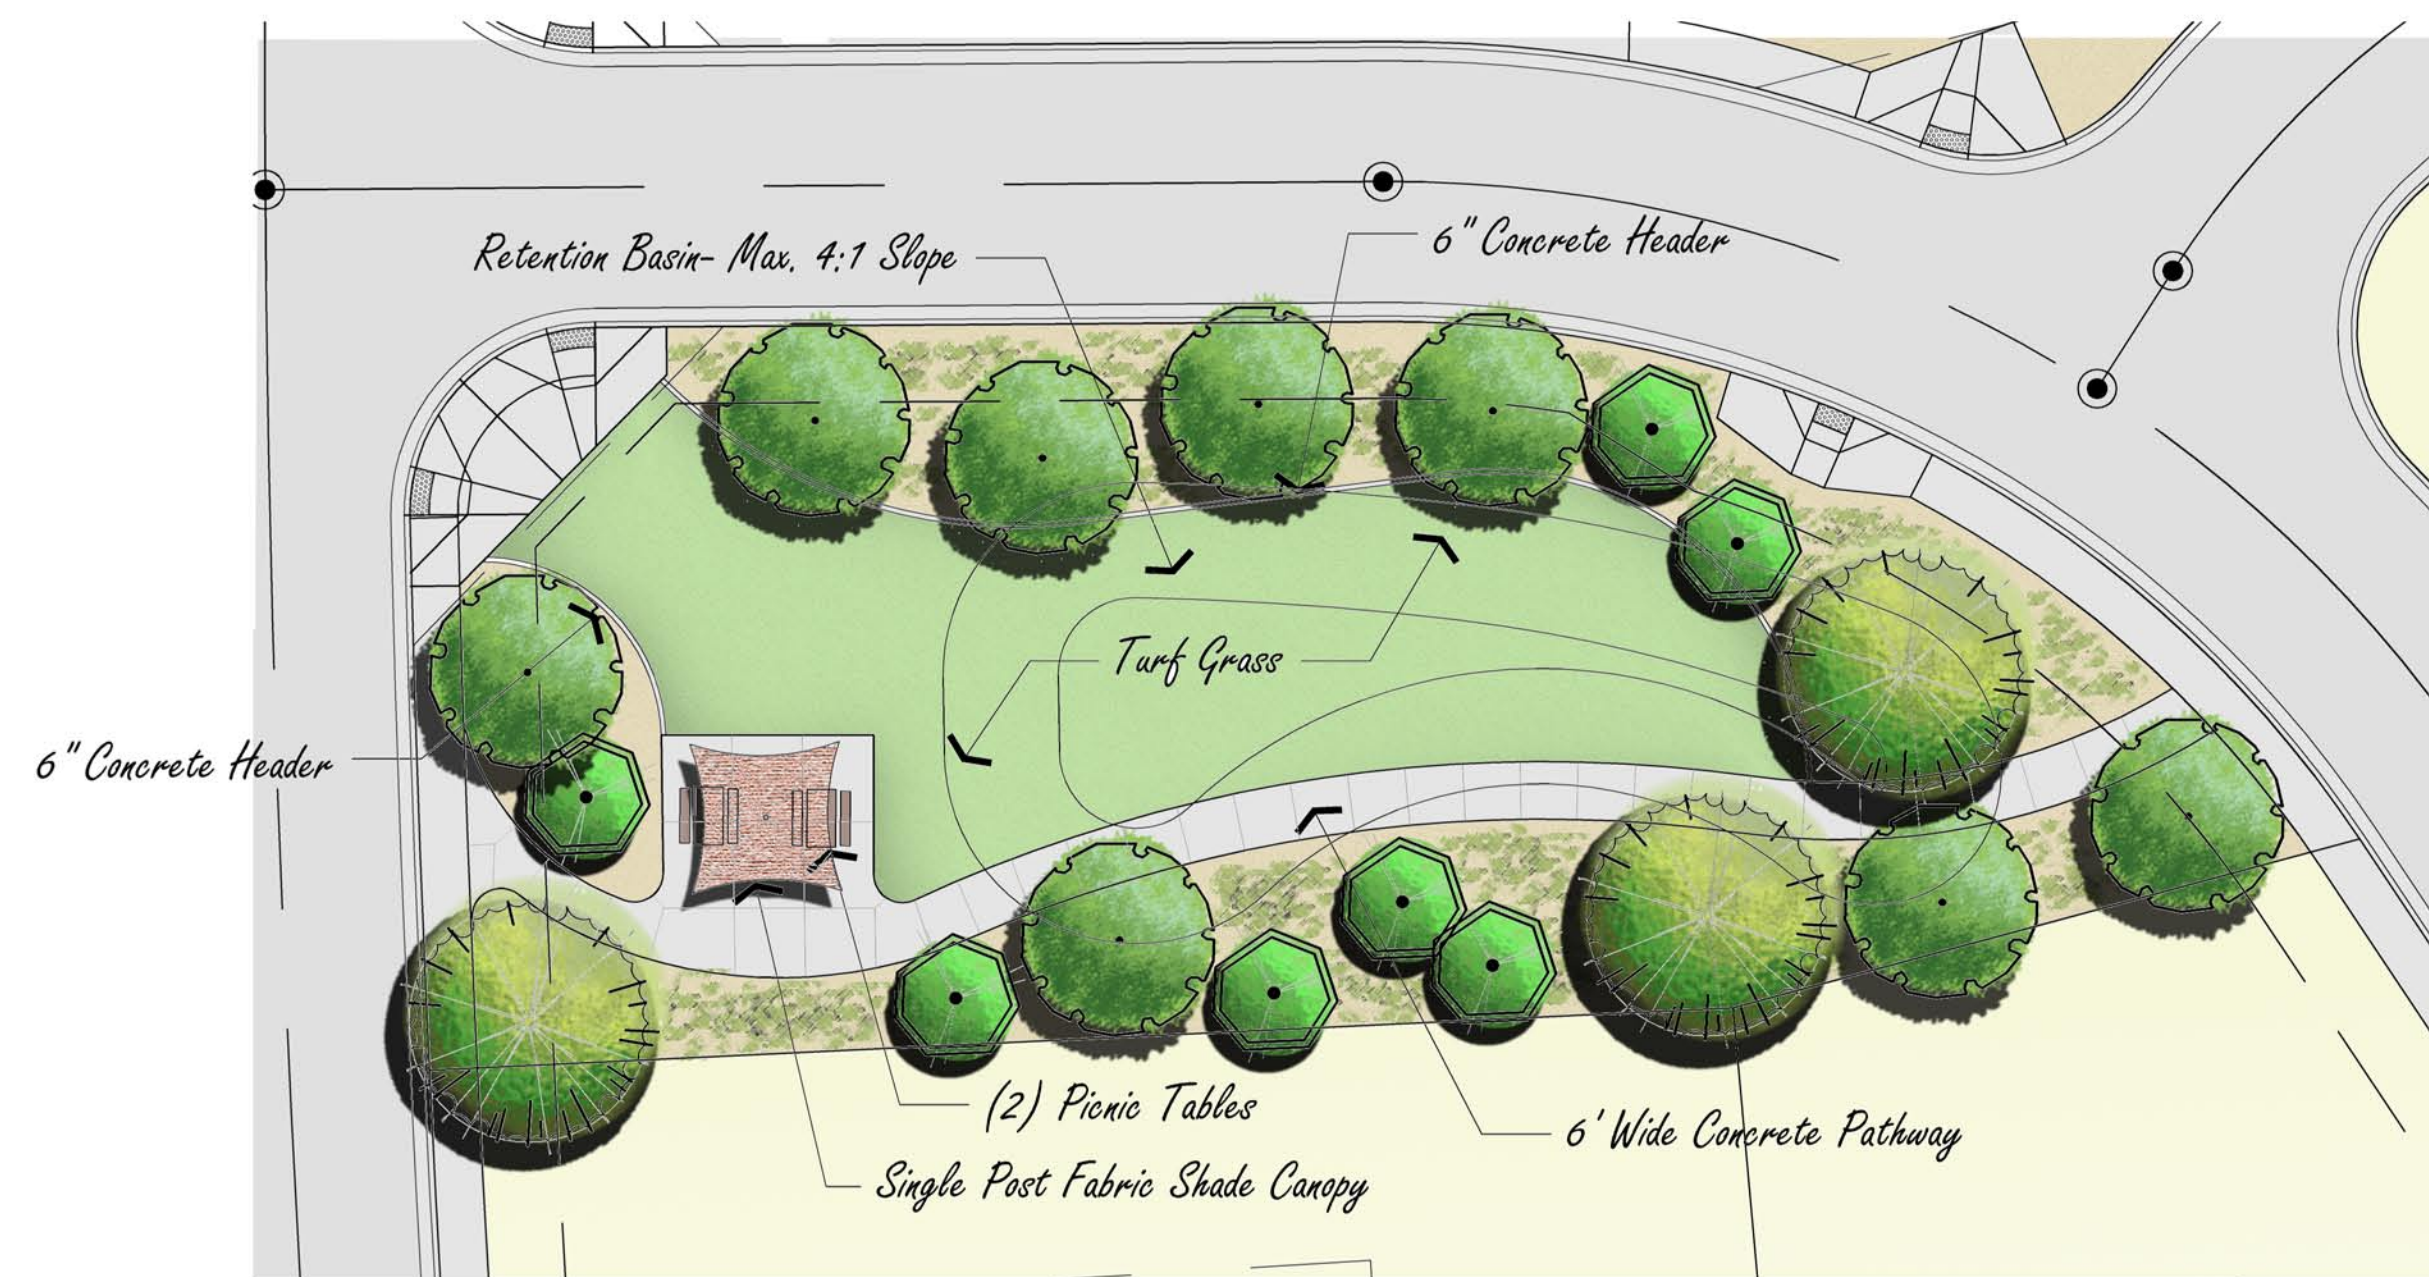

MINOR AMENITY AREA 'B' ENLARGEMENT

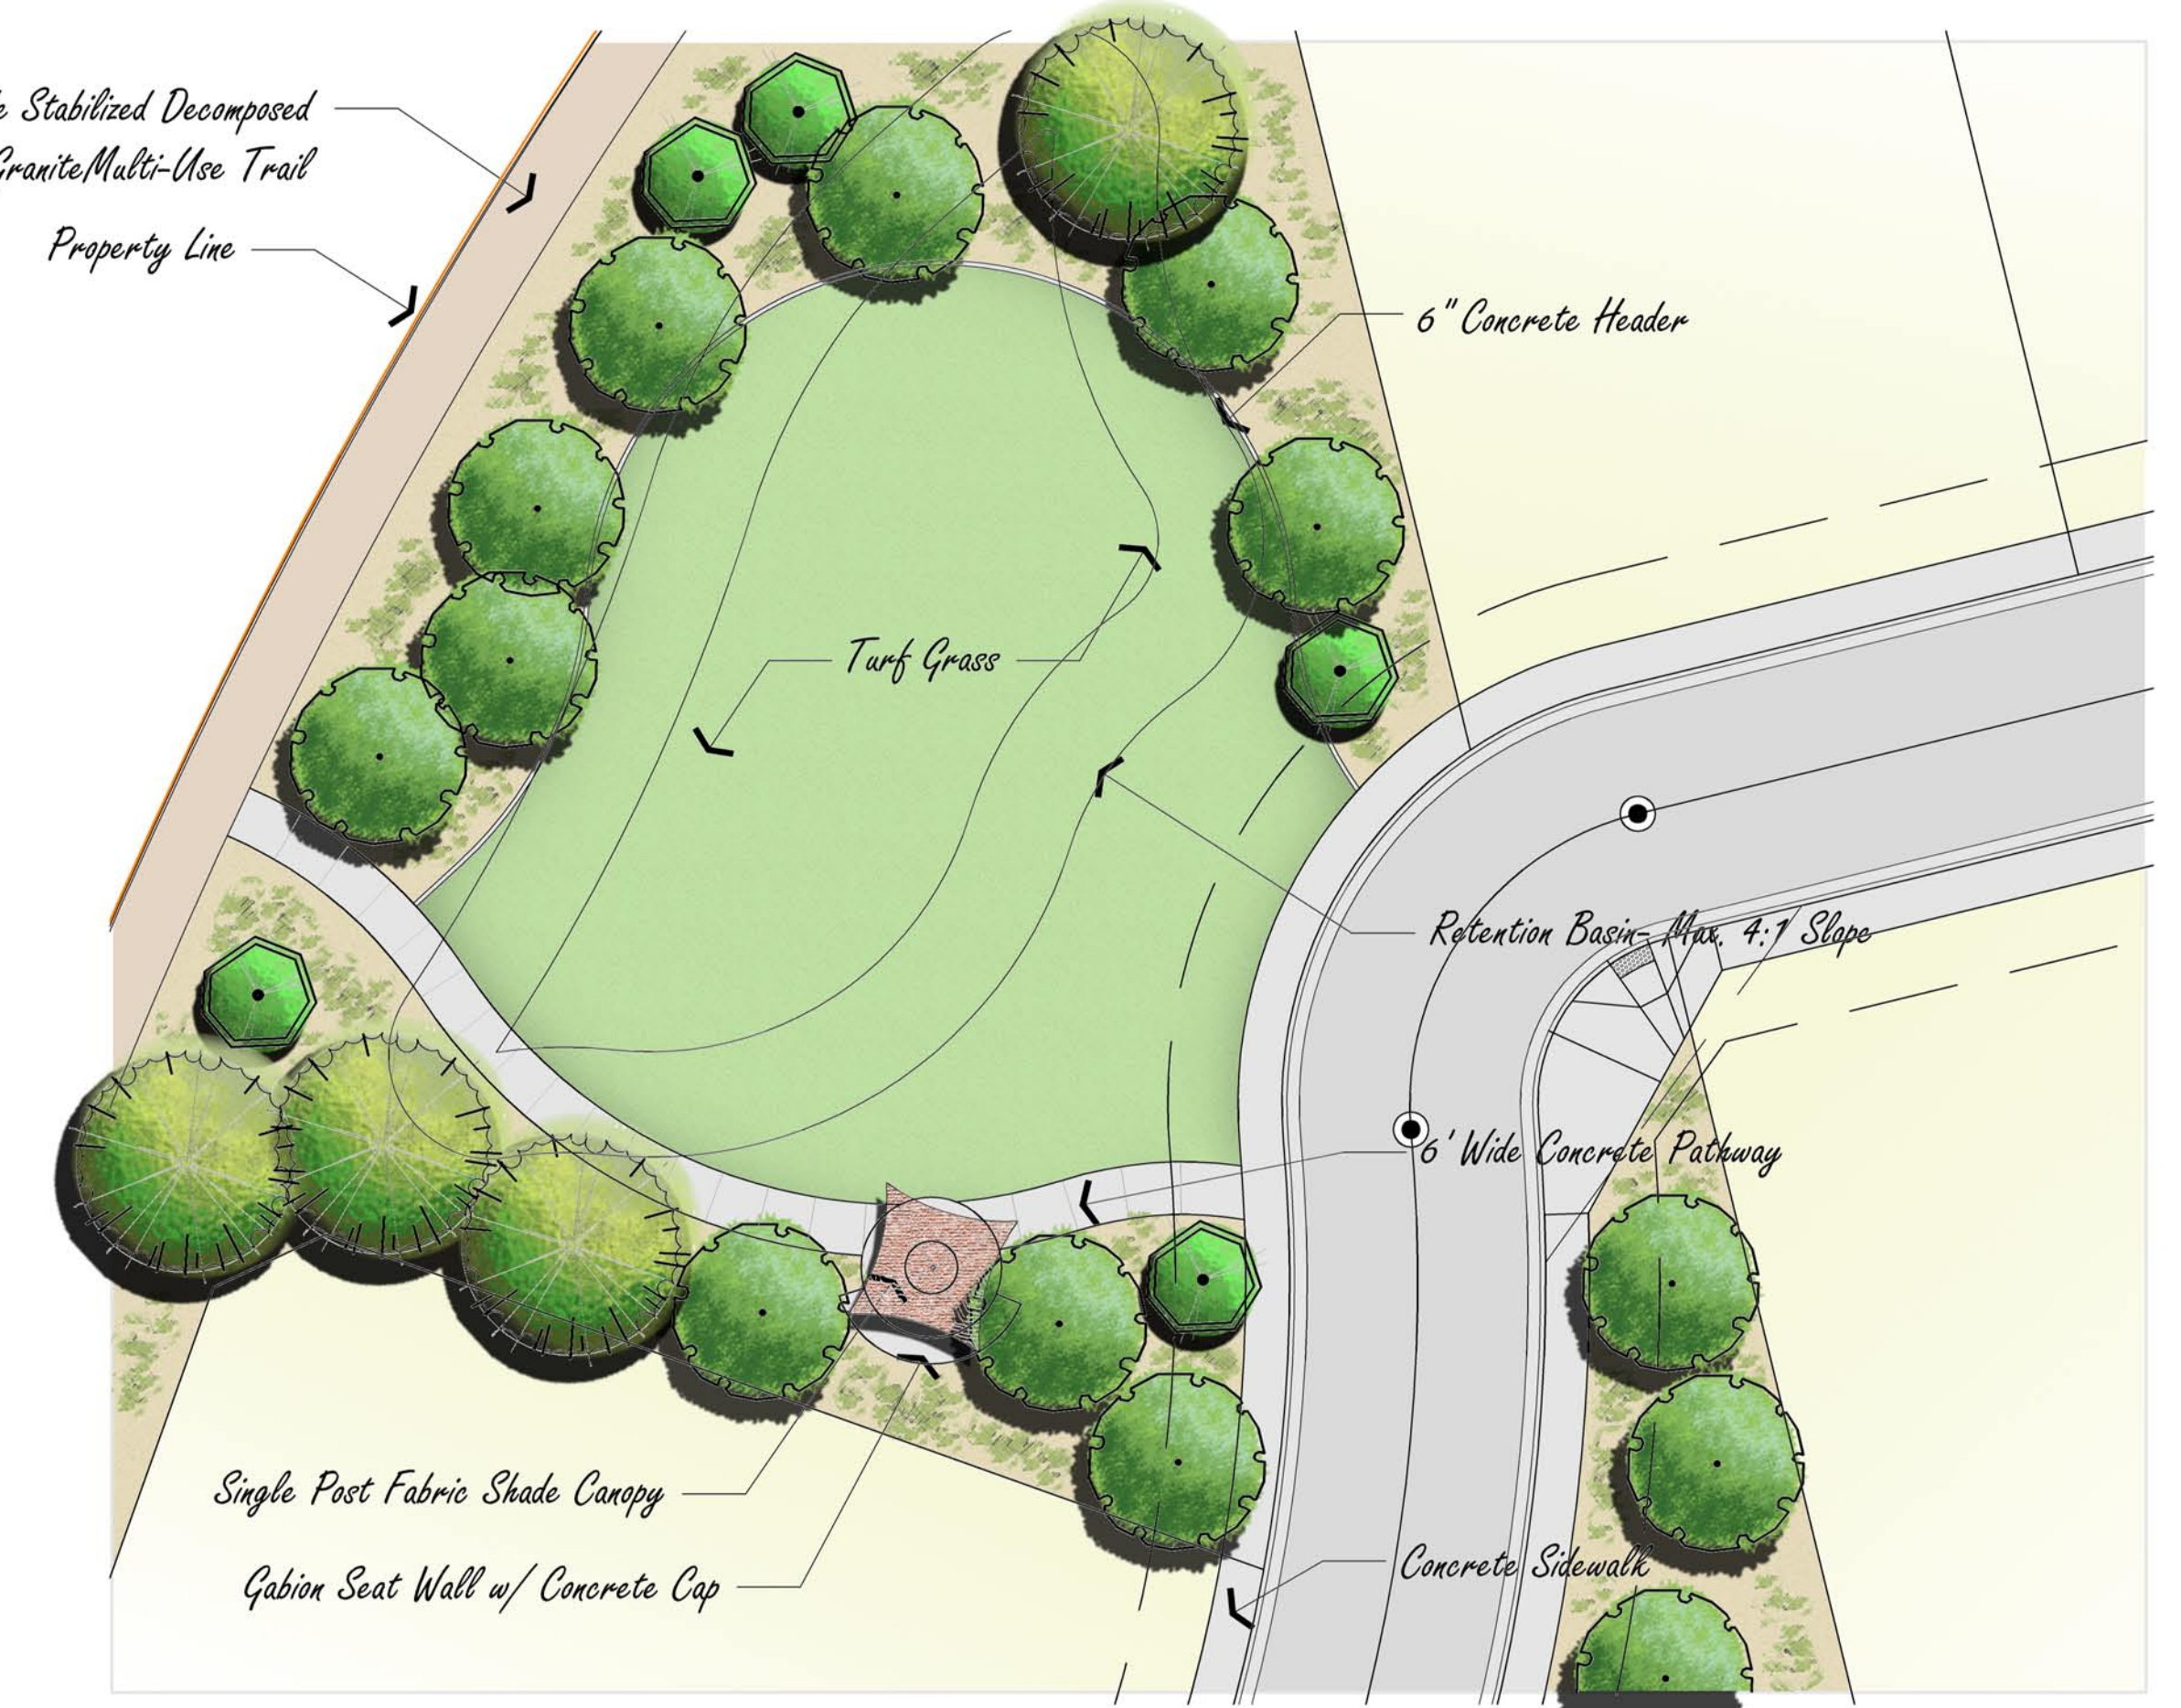

MINOR AMENITY AREA 'A' ENLARGEMENT

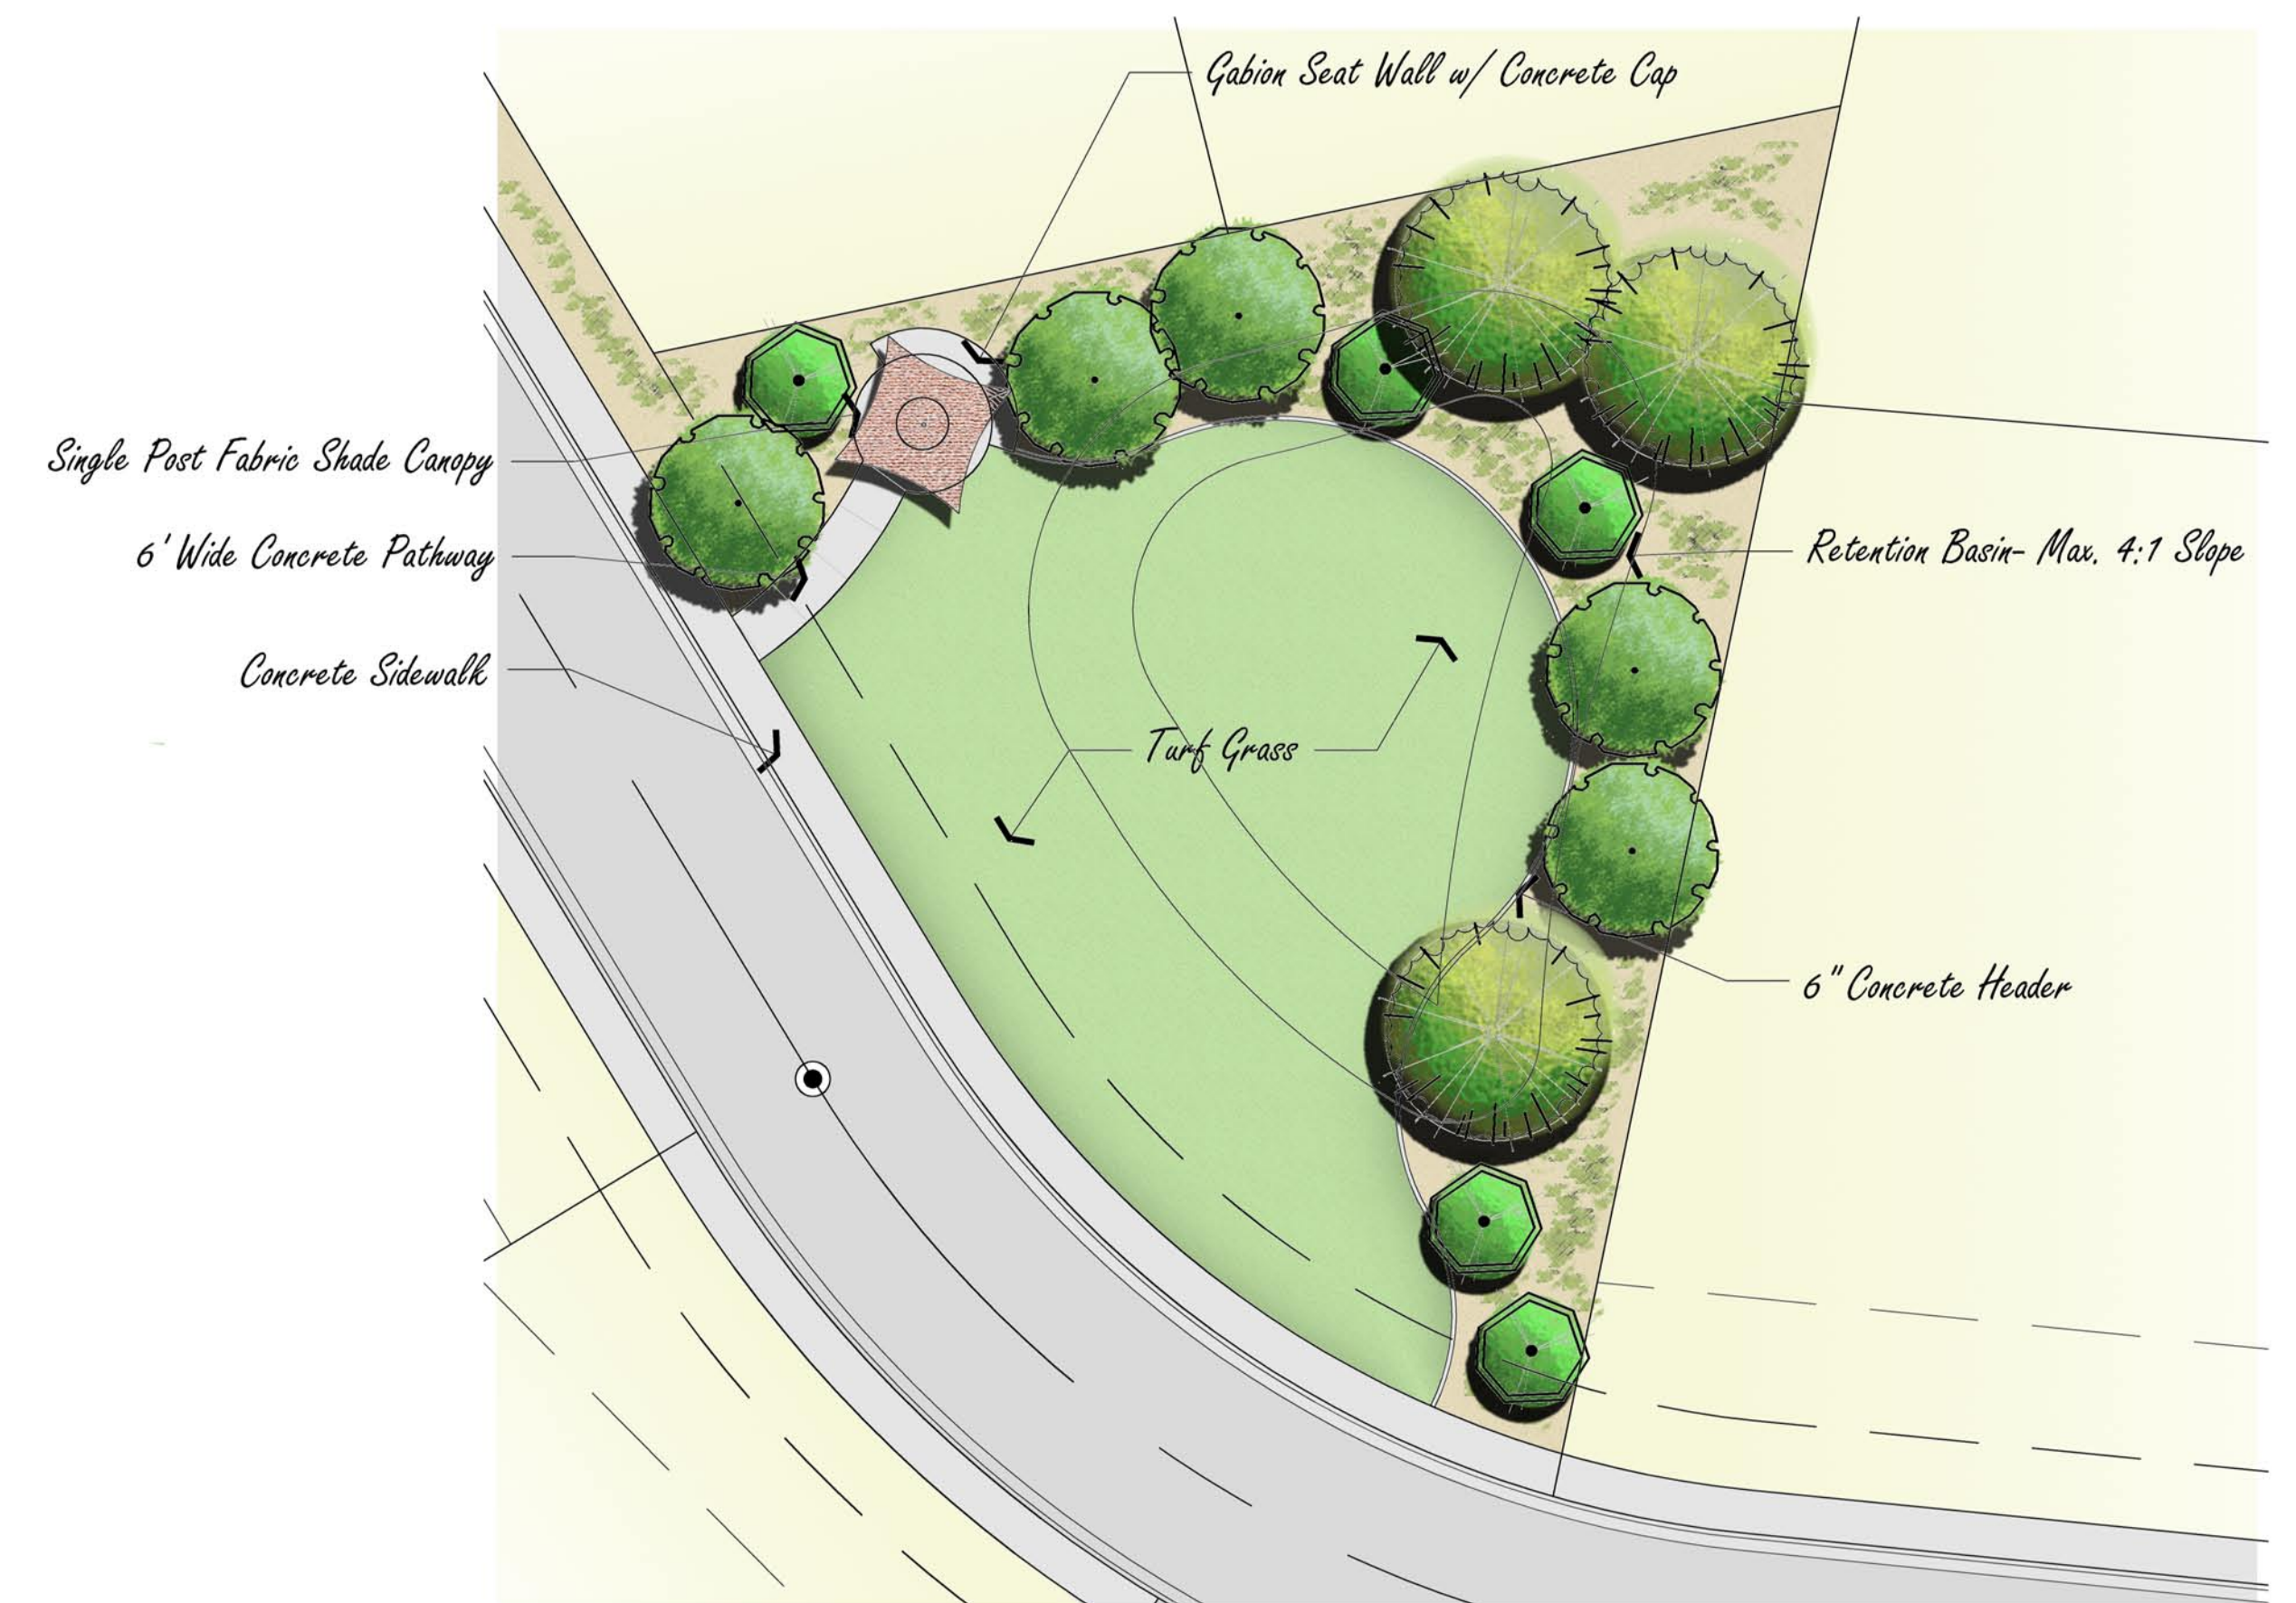

MINOR AMENITY AREA 'C' ENLARGEMENT

MINOR AMENITY AREA ITEMS

SHADE STRUCTURE



BENCH WITH TRASH RECEPTACLE



BBQ



CENTRAL AMENITY AREA ITEMS

RAMADA STRUCTURE



BENCH WITH TRASH RECEPTACLE




PICNIC TABLE(S)



BBQ




BIKE RACK

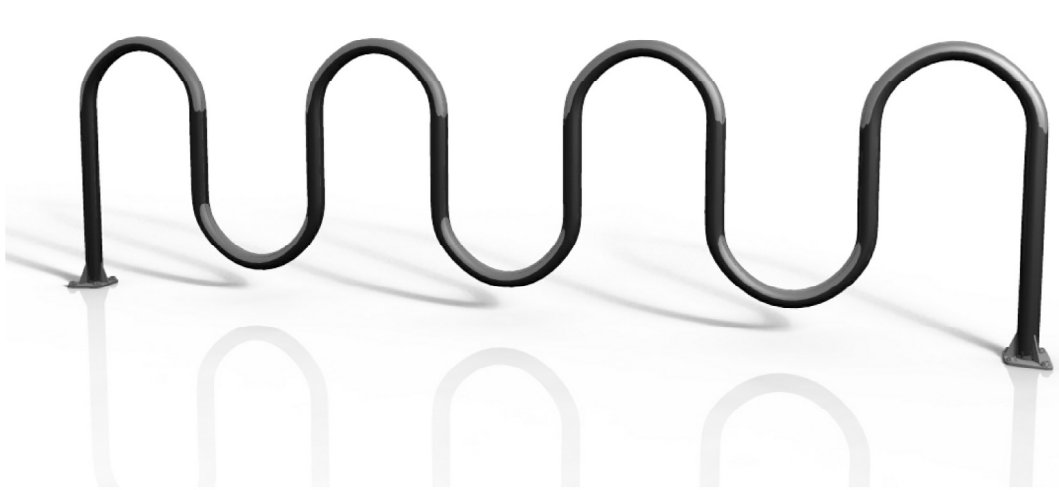

PLAYGROUND SHADE STRUCTURE



PLAYGROUND EQUIPMENT

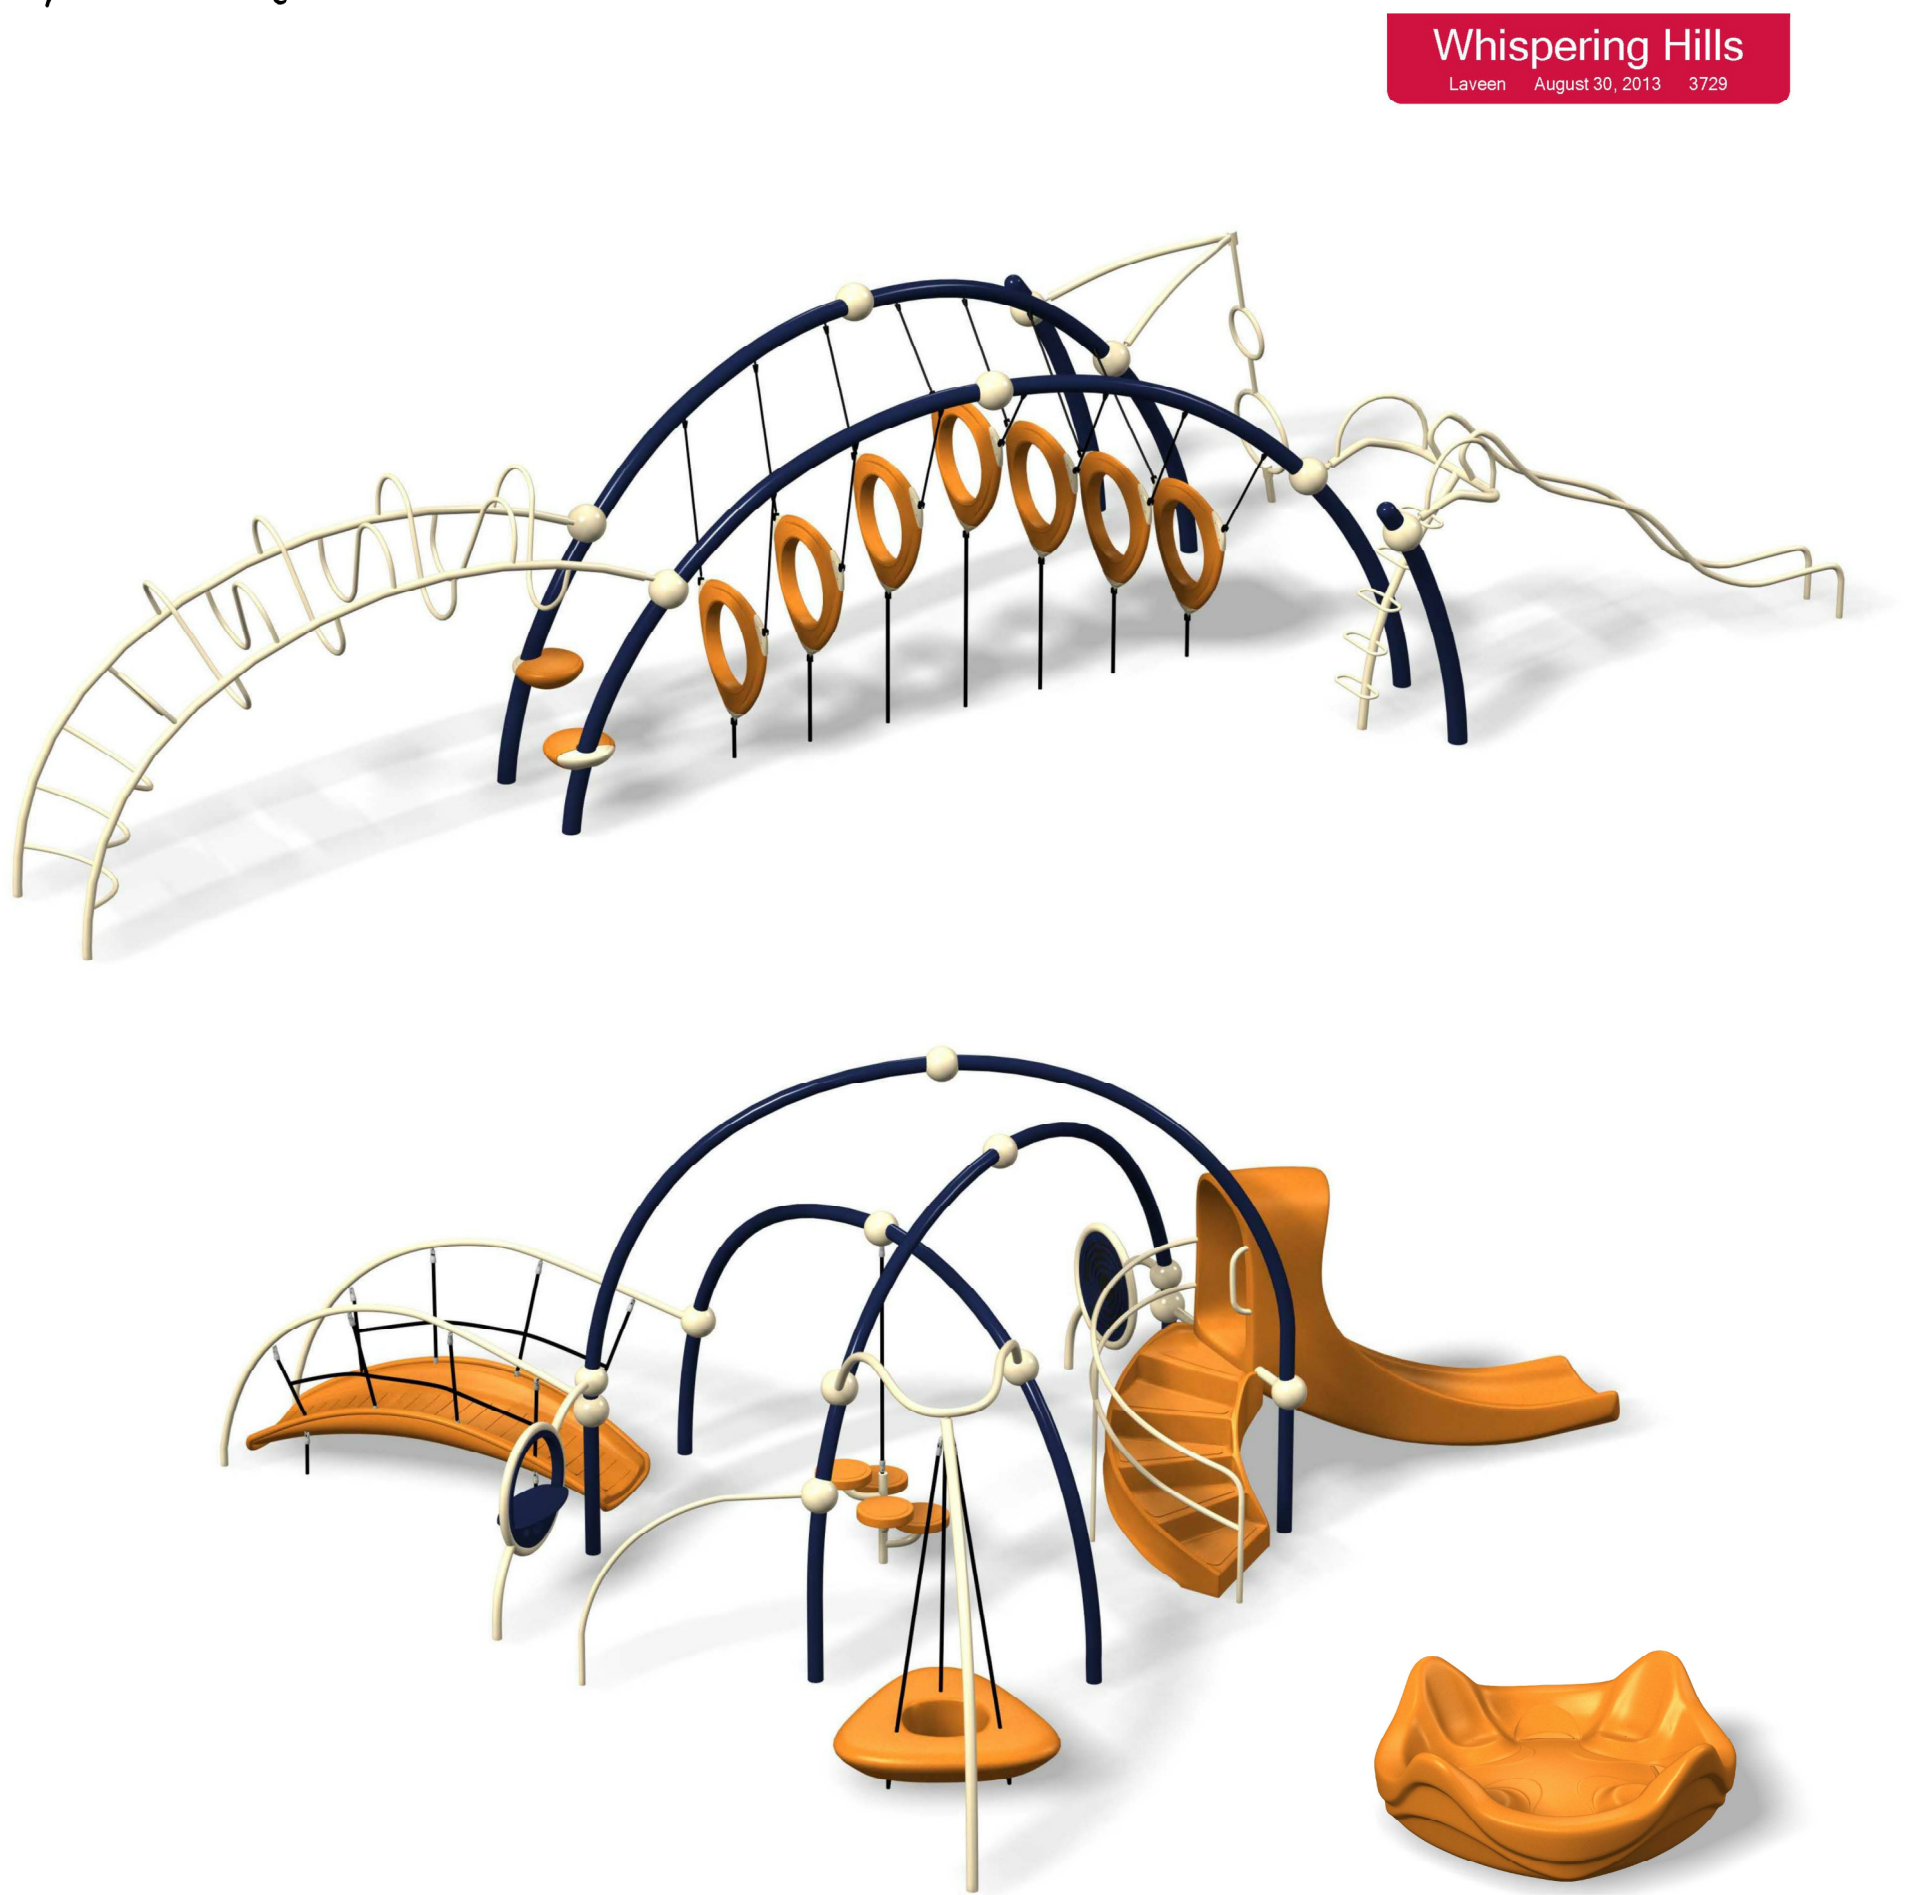

Whispering Hills
Layover August 30, 2013 3729

PROPOSED AMENITY ITEMS